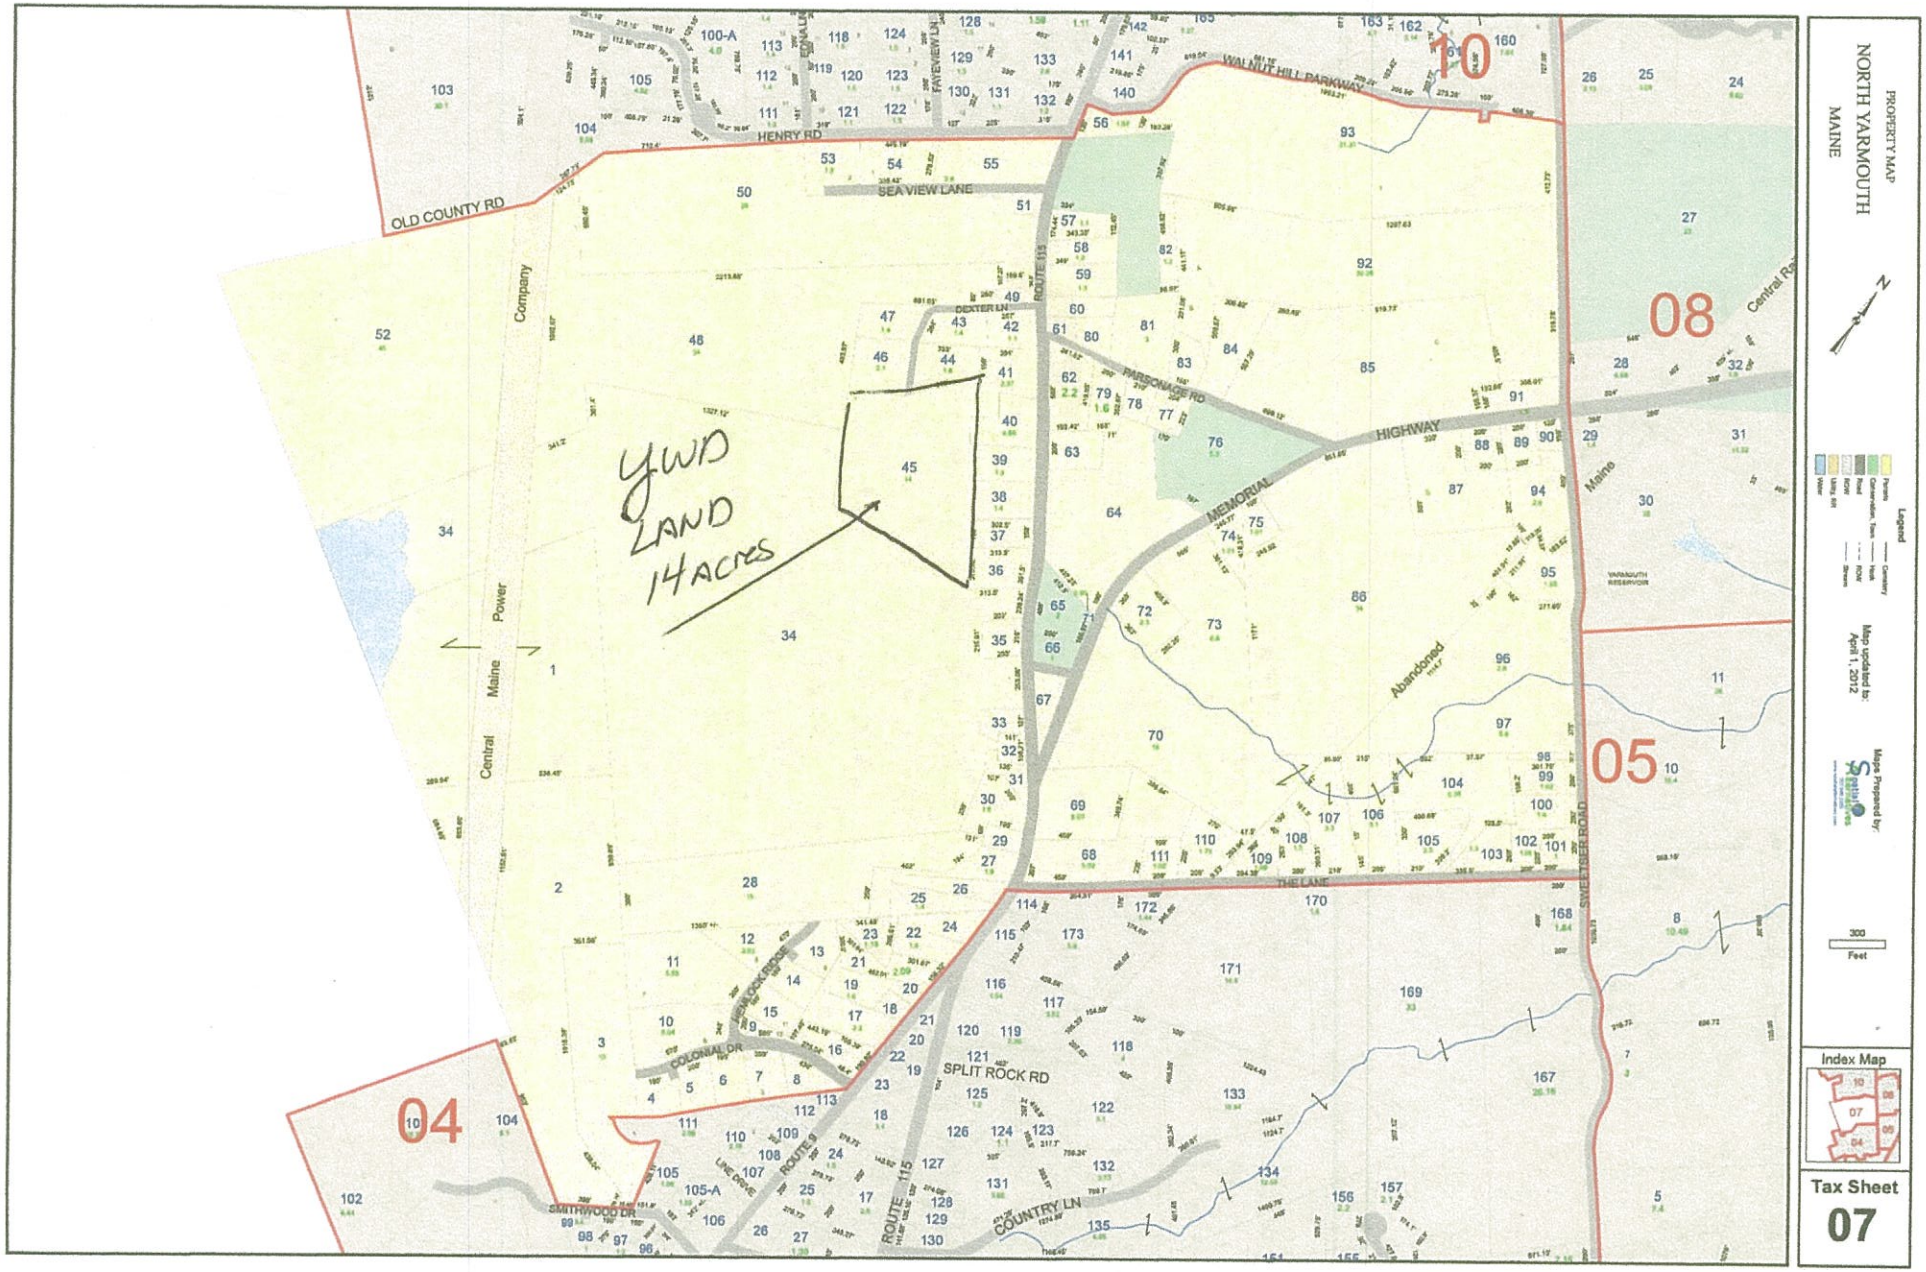
PROPERTY MAP
NORTH YARMOUTH
MAINE
Legend
Map updated to: April 1, 2012
Maps Prepared by:
Index Map
Tax Sheet
07
YWD LAND 14 ACRES
10
08
05
04
OLD COUNTY RD
HENRY RD
SEA VIEW LANE
WALNUT HILL PARKWAY
DEXTER LN
PARSONAGE RD
MEMORIAL HIGHWAY
Abandoned
THE LANE
SWEETSER ROAD
SPLIT ROCK RD
COUNTRY LN
COLONIAL DR
SMITHWOOD DR
Central Maine Power Company
Central Ra
Maine
YARMOUTH RESERVOIR
ROUTE 115
ROUTE 9
LINE DRIVE
FAYEVIEW LN
EDNA LN